

GENERAL ELECTRICAL NOTES

[illegible]

ELECTRICAL APPROVED - JUSTIN MORENO

Exceptions AS NOTED

Checking is only for general conformance with the design concept of the project and general compliance with the information given in the contract documents. Any corrections or comments are subject to the requirements of the plans and specifications which the Contractor is responsible at the job site. Fabrication, jointing and techniques of construction, the condition of highway work with that of all the trades and the satisfactory performance of highway work and all code requirements. All sections shall conform with the National Electrical Code and the State of New Mexico Electrical Code.

05/31/2023 10:15:55 AM

PLANS APPROVED

REVIEWED and APPROVED with no exceptions

Review and approval of the Submitted plans by this office does not relieve the applicant of the responsibility of compliance with all applicable codes and standards.

[Signature]

Date: 9-20-23

Fire Marshal 503-726-6643

By John M. M. M. M. M.
Permit 23-654 Date: 9.19.2023

Electrical or Plumbing

SHEET INDEX

E01	SYMBOL LIST AND GENERAL NOTES - ELECTRICAL
E10	FIRST FLOOR PLAN - POWER
E11	SECOND FLOOR PLAN - POWER
E12	ROOF PLAN - POWER
E20	FIRST FLOOR REFLECTED CEILING PLAN - LIGHTING
E21	SECOND FLOOR REFLECTED CEILING PLAN - LIGHTING
F40	ENLARGED UNIT PLANS - POWER
F41	ENLARGED ACCESSIBLE UNIT PLANS - POWER
F50	ENLARGED UNIT PLANS - LIGHTING
F51	ENLARGED ACCESSIBLE UNIT PLANS - LIGHTING
E01	SINGLE LINE DIAGRAMS - ELECTRICAL
E01	SCHEDULES - ELECTRICAL

RECEIVED
AUG 28 2023
CITY OF GALLUP
PLANNING & DEVELOPMENT
BY: MT TIME: 3:26 PM

HAVEN LIVING

3009 W HISTORIC HWY 6
GALLUP, NM 87301

REVISIONS	
DRAWN BY	KCL
CHECKED BY	MNO
JOB NO.	2022-1372
DATE	03/31/2023
SHEET NUMBER	



PROJECT 2022-1135
CONTACT KRISTINE LEAVENS
100 SW Main Street, Suite 1600
Portland, OR 97204
TEL 503.382.2266
www.interfaceengineering.com



ELECTRICAL SYMBOL LIST

Abbreviations

NOTE: This is a standard symbol list and not all items listed may be used

[illegible]

Lighting

	COMBINATION ADJUSTABLE FREQUENCY DRIVE WITH SAFETY DISCONNECT SWITCH
	COMBINATION MOTOR STARTER/FUSED DISCONNECT SWITCH
	CONTRACTOR COIL
	EMERGENCY BATTERY FUSED DISCONNECT SWITCH
	MOTOR CONNECTION
	NON-FUSED DISCONNECT SWITCH
	RELAY
	REMOTE DRIVER FOR LED LUMINAIRES
	TRANSFORMER
	TRIP SMOKE DAMPER
	SMOKE DAMPER
	CEILING MOUNTED JUNCTION BOX
	FLOOR MOUNTED JUNCTION BOX
	WALL MOUNTED JUNCTION BOX
	MAGNETIC DOOR HOLDER

	EMERGENCY (GREEN) SHOWN
	COMBINATION EXIT SIGN WALL MOUNTED AND DUAL LEAD INDICATES DIRECTION IF SHOWN
	COMBINATION EXIT SIGN WALL MOUNTED AND DUAL LEAD INDICATES DIRECTION IF SHOWN
	EMERGENCY LUMINAIRE WITH BATTERY PACK
	EXIT SIGN (CEILING MOUNTED ARROWS) INDICATES DIRECTION IF SHOWN
	EXIT SIGN WALL MOUNTED (ARROWS) INDICATES DIRECTION IF SHOWN
	RECESSED LUMINAIRE
	SURFACE OR PENDANT MOUNTED STYLIGHT
	WALL MOUNTED LUMINAIRE

	BRANCH CIRCUIT WIRING ARROW INDICATES HOW RUN TO PANELS AND EQUIPMENT
	INDICATES NOTED OVERCURRENT SPOT TICK MARKS INDICATE PROBLEMS WITH WIRING
	CONDUCTORS LONG TICK MARKS INDICATE NEUTRAL
	INSULATED GREEN GROUND CONDUIT SECOND CURVED TICK MARK INDICATES ISOLATED GROUND (GREEN INSULATION WITH YELLOW STRIPS) GROUND ON.
	BRANCH PANEL
	CIRCUIT BREAKER
	DRY TYPE TRANSFORMER
	FLUSH MOUNT EQUIPMENT ENCLOSURE AS NOTED
	FLUSH WALL MOUNTED BRANCH PANEL

Miscellaneous

#10
B-27 75.31

Switches and Receptacles

[illegible]

LUMINAIRE SCHEDULE

TYPE	DESCRIPTION	HOUSING	SHIELDING	MOUNTING	FINISH	ULP/P	DRIVER/	LIGHT SOURCE	INPUT	NOTES
1	SURFACE MOUNTED STRAIGHT, NOMINAL 4-INCH WIDE X 4-INCH DEEP	COLD ROLLED STEEL	RECESSED ACRYLIC LENS	CEILING MOUNTED	WHITE	UL DMP	POWER SUPPLY INTEGRAL DRIVER	4400 NOMINAL LUMENS, LED 80 CRI	30	MECHANICAL, ON APPROVED
2	SURFACE TYPE A EXCEPT WITH INTEGRAL EMERGENCY BATTERY BACK-UP FOR MINIMUM 1-HOUR LUMEN OUTPUT	19 GAUGE STEEL	LUMINOUS WHITE ACRYLIC LENS	WALL 7'-6" TO CENTER	SILVER	UL DMP	INTEGRAL DRIVER	1200 NOMINAL LUMENS, 3500K LED	22	TECHN LIGHTING EQUIP'S 5-RING LED SERIES, OR APPROVED
3	WALL MOUNTED, NOMINAL 4-INCH WIDE X 8-INCH HIGH X 4-INCH DEEP	18 GAUGE STEEL	LUMINOUS WHITE ACRYLIC LENS	WALL 6'-6" TO CENTER	SILVER	UL DMP	INTEGRAL DRIVER	3000 NOMINAL LUMENS, 3000K LED	33	TECHN LIGHTING EQUIP'S 4-RING LED SERIES, OR APPROVED
4	WALL MOUNTED, NOMINAL 4-INCH WIDE X 8-INCH HIGH X 4-INCH DEEP	18 GAUGE STEEL	LUMINOUS WHITE ACRYLIC LENS	WALL 7'-6" TO CENTER	SILVER	UL DMP	INTEGRAL DRIVER	5000 NOMINAL LUMENS, 3000K LED	35	TECHN LIGHTING EQUIP'S 4-RING LED SERIES, OR APPROVED
5	RECESSED, 12-INCH WIDE X 4-INCH HIGH X 4-INCH DEEP	18 GAUGE STEEL	LUMINOUS WHITE ACRYLIC LENS	WALL 7'-6" TO CENTER	SILVER	UL DMP	INTEGRAL DRIVER	2400 NOMINAL LUMENS, 3000K LED	25	TECHN LIGHTING EQUIP'S 5-RING LED SERIES, OR APPROVED
6	RECESSED, 12-INCH WIDE X 4-INCH HIGH X 4-INCH DEEP	18 GAUGE STEEL	LUMINOUS WHITE ACRYLIC LENS	WALL 7'-6" TO CENTER	SILVER	UL DMP	INTEGRAL DRIVER	1600 NOMINAL LUMENS, 3000K LED	10.5	TECHN LIGHTING EQUIP'S 5-RING LED SERIES, OR APPROVED
7	RECESSED, 12-INCH WIDE X 4-INCH HIGH X 4-INCH DEEP	EXTRUDED ALUMINUM	SOFT FOCUS LENS	WHITE	UL DMP	INTEGRAL DRIVER	3000 NOMINAL LUMENS, 3500K LED 80 CRI	30	GOYAMA EVO SERIES, OR APPROVED	
8	RECESSED, 12-INCH WIDE X 4-INCH HIGH X 4-INCH DEEP	EXTRUDED ALUMINUM	SOFT FOCUS LENS	WHITE	UL DMP	INTEGRAL DRIVER	2000 NOMINAL LUMENS, 3000K LED 80 CRI	20	GOYAMA EVO SERIES, OR APPROVED	
9	RECESSED, 12-INCH WIDE X 4-INCH HIGH X 4-INCH DEEP	EXTRUDED ALUMINUM	SOFT FOCUS LENS	WHITE	UL DMP	INTEGRAL DRIVER	2000 NOMINAL LUMENS, 3000K LED 80 CRI	20	GOYAMA EVO SERIES, OR APPROVED	
90	RECESSED, 12-INCH WIDE X 4-INCH HIGH X 4-INCH DEEP	EXTRUDED ALUMINUM	SOFT FOCUS LENS	WHITE	UL DMP	INTEGRAL DRIVER	2000 NOMINAL LUM			

NOTE


[illegible]

NOTICE!

THE APPROVED PLAN MUST BE AT JOB SITE AT ALL TIMES DURING CONSTRUCTION



PROJECT 2022-1135
CONTACT KRISTINE LEAVEN
100 SW Main Street, Suite 160
Portland, OR 97204
TEL 503.382.2266
www.interfaceengineering.com

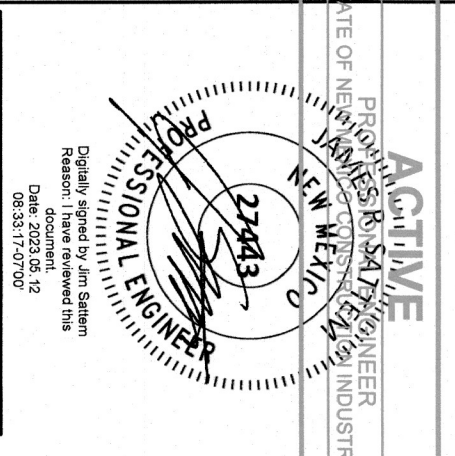

GENERAL SHEET NOTES

- A. UTILIZE EXISTING CIRCUITS FROM DEMOLISHED LIGHTING TO SERVE NEW LIGHTS.
- B. UTILIZE EXISTING LIGHTING CONTROLS IN CORRIDORS SERVING RESIDENTIAL UNITS.
- C. MEET MINIMUM IFC AT ALL EGRESS PATHS. LOCATE EMERGENCY BATTERIES IN ACCESSIBLE CEILING SPACE ABOVE FIXTURE.

HAVEN LIVING

3009 W HISTORIC HWY 66
GALLUP, NM 87301

RECEIVED
AUG 28 2023
CITY OF GALLUP
PLANNING & DEVELOPMENT
BY: MT TIME: 3:24 PM

SHEET TITLE
SECOND FLOOR
REFLECTED CEILING
PLAN - LIGHTING

REVISIONS	
DRAWN BY	KCL
CHECKED BY	MKO
JOB NO.	2022-1372
DATE	03/11/2023
SHEET NUMBER	

E2.1


REVIEWED and APPROVED with no exceptions

Review and approval of the Submitted plans by
this office does not relieve the applicant of the
responsibility of compliance with all applicable
codes and standards.


cdk _____
Date: 4-20-25

Fire Marshal
505-728-5448

NOTE
ELECTRICAL CONTRACTOR MUST COMPLY WITH ALL
2017 NATIONAL ELECTRICAL / NEW MEXICO
ELECTRICAL / NEW MEXICO ADMINISTRATIVE CODES
&
ELECTRICAL SYSTEMS AND EQUIPMENT SHALL
COMPLY WITH THE 2018 COMMERCIAL ENERGY
CONSERVATION CODES FOR NEW MEXICO
NIMAC 14.7.9

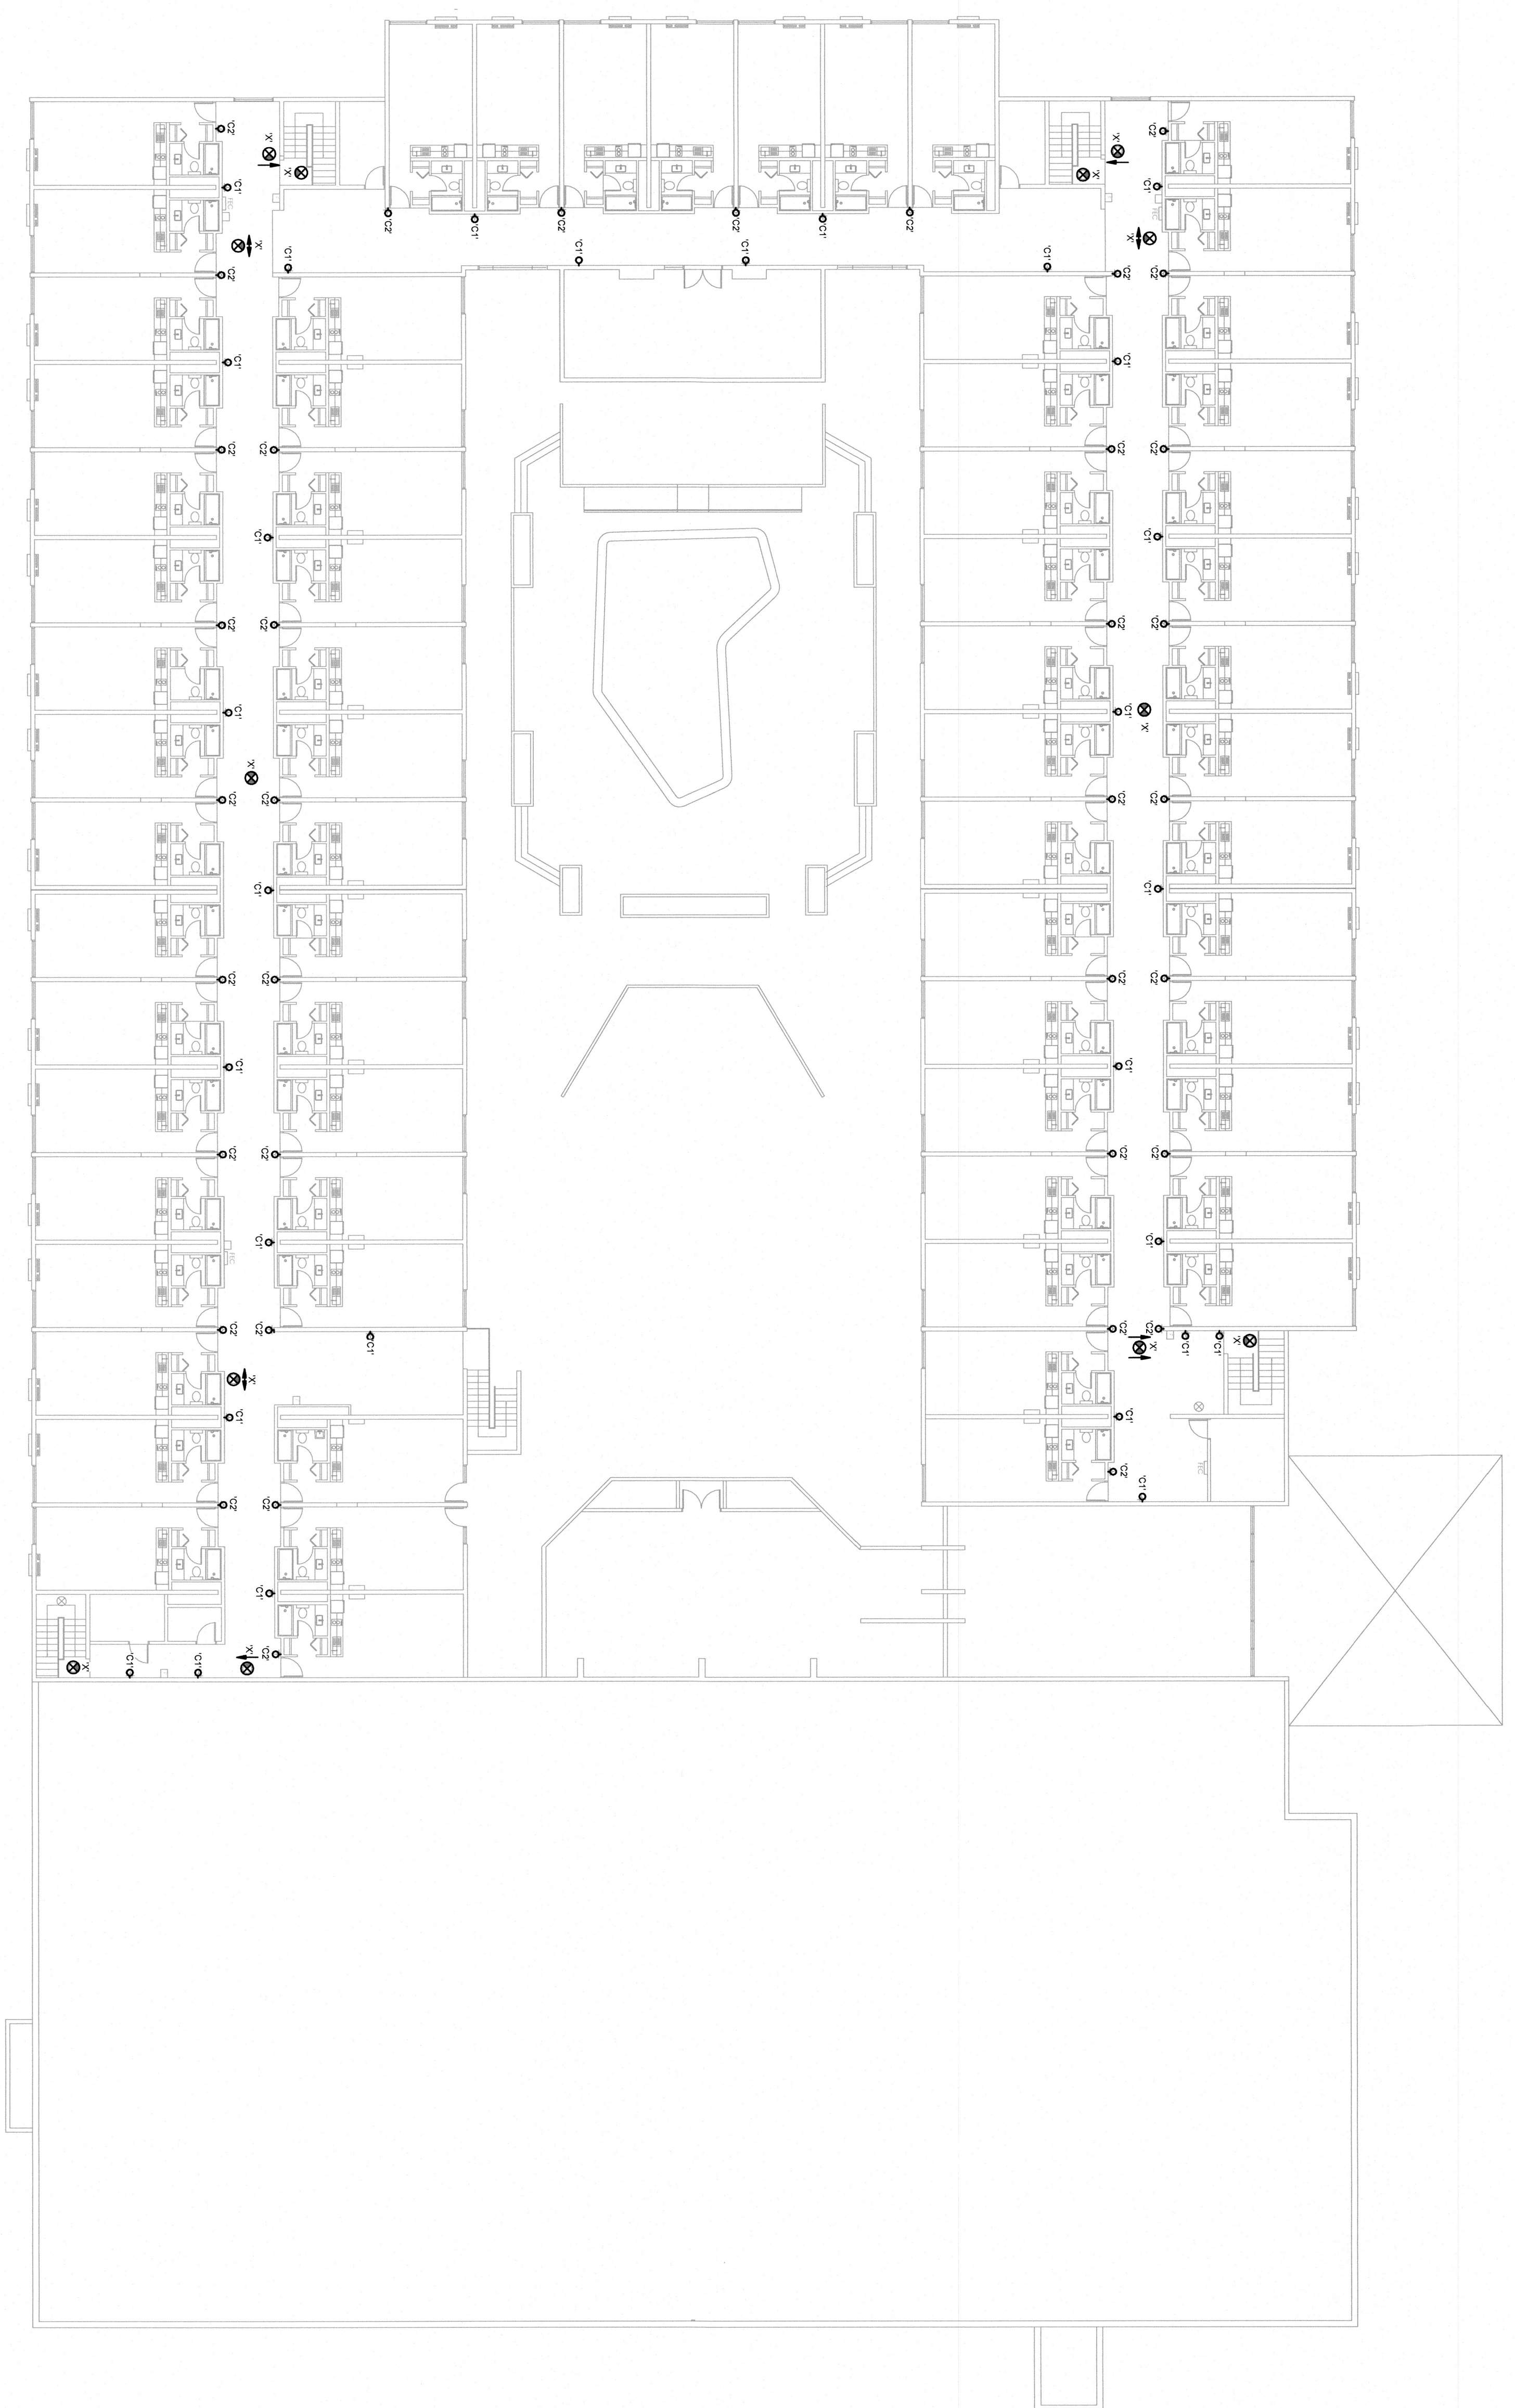

1 SECOND FLOOR REFLECTED CEILING PLAN - LIGHTING

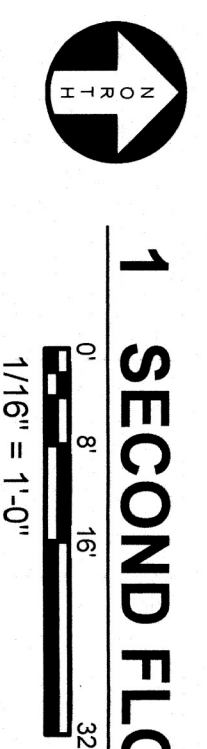

1/16" = 1'-0"



INTERFACE
ENGINEERING


PROJECT: 2022-1372
1030 N Main Street, Suite 600
Portland, OR 97204
Tel: 503.227.0000
www.interfaceengineering.com



SHEET KEYNOTES

1. VANITY MIRROR AGL-4884Z BY OTHERS WITH INTERNAL TOUCH PROTECTED RECEPTACLE LOCATION CIRCUIT DOWNSTREAM OF GFI

- A. PROVIDE 100-AMP, 208-VOLT, 1-PHASE, 18-CIRCUIT LOAD CENTER IN EACH DWELLING UNIT.
- B. PROVIDE ASG/PALM CIRCUIT BREAKERS FOR ALL 120-VOLT, 1-PHASE, 15-AMP AND 20-AMP 2-POLAR 120/240V IN THE UNIT.
- C. ALL RECEPTACLES IN DWELLING UNITS TO BE TAMPER RESISTANT TYPE.
- D. PROVIDE COMMUNICATION TYPE AFCI AND GFCI CIRCUIT BREAKER IN PANEL FOR RECEPTACLES WHERE EQUIPMENT BLOCKS THE TEST SWITCH DEVICES.
- E. PROVIDE RECEPTACLES IN DWELLING UNITS SO THAT NO POINT SPACE IS MORE THAN 5 FEET FROM A RECEPTACLE.
- F. REFER TO SHEET E4.1 FOR TYPICAL PANEL SCHEDULES.

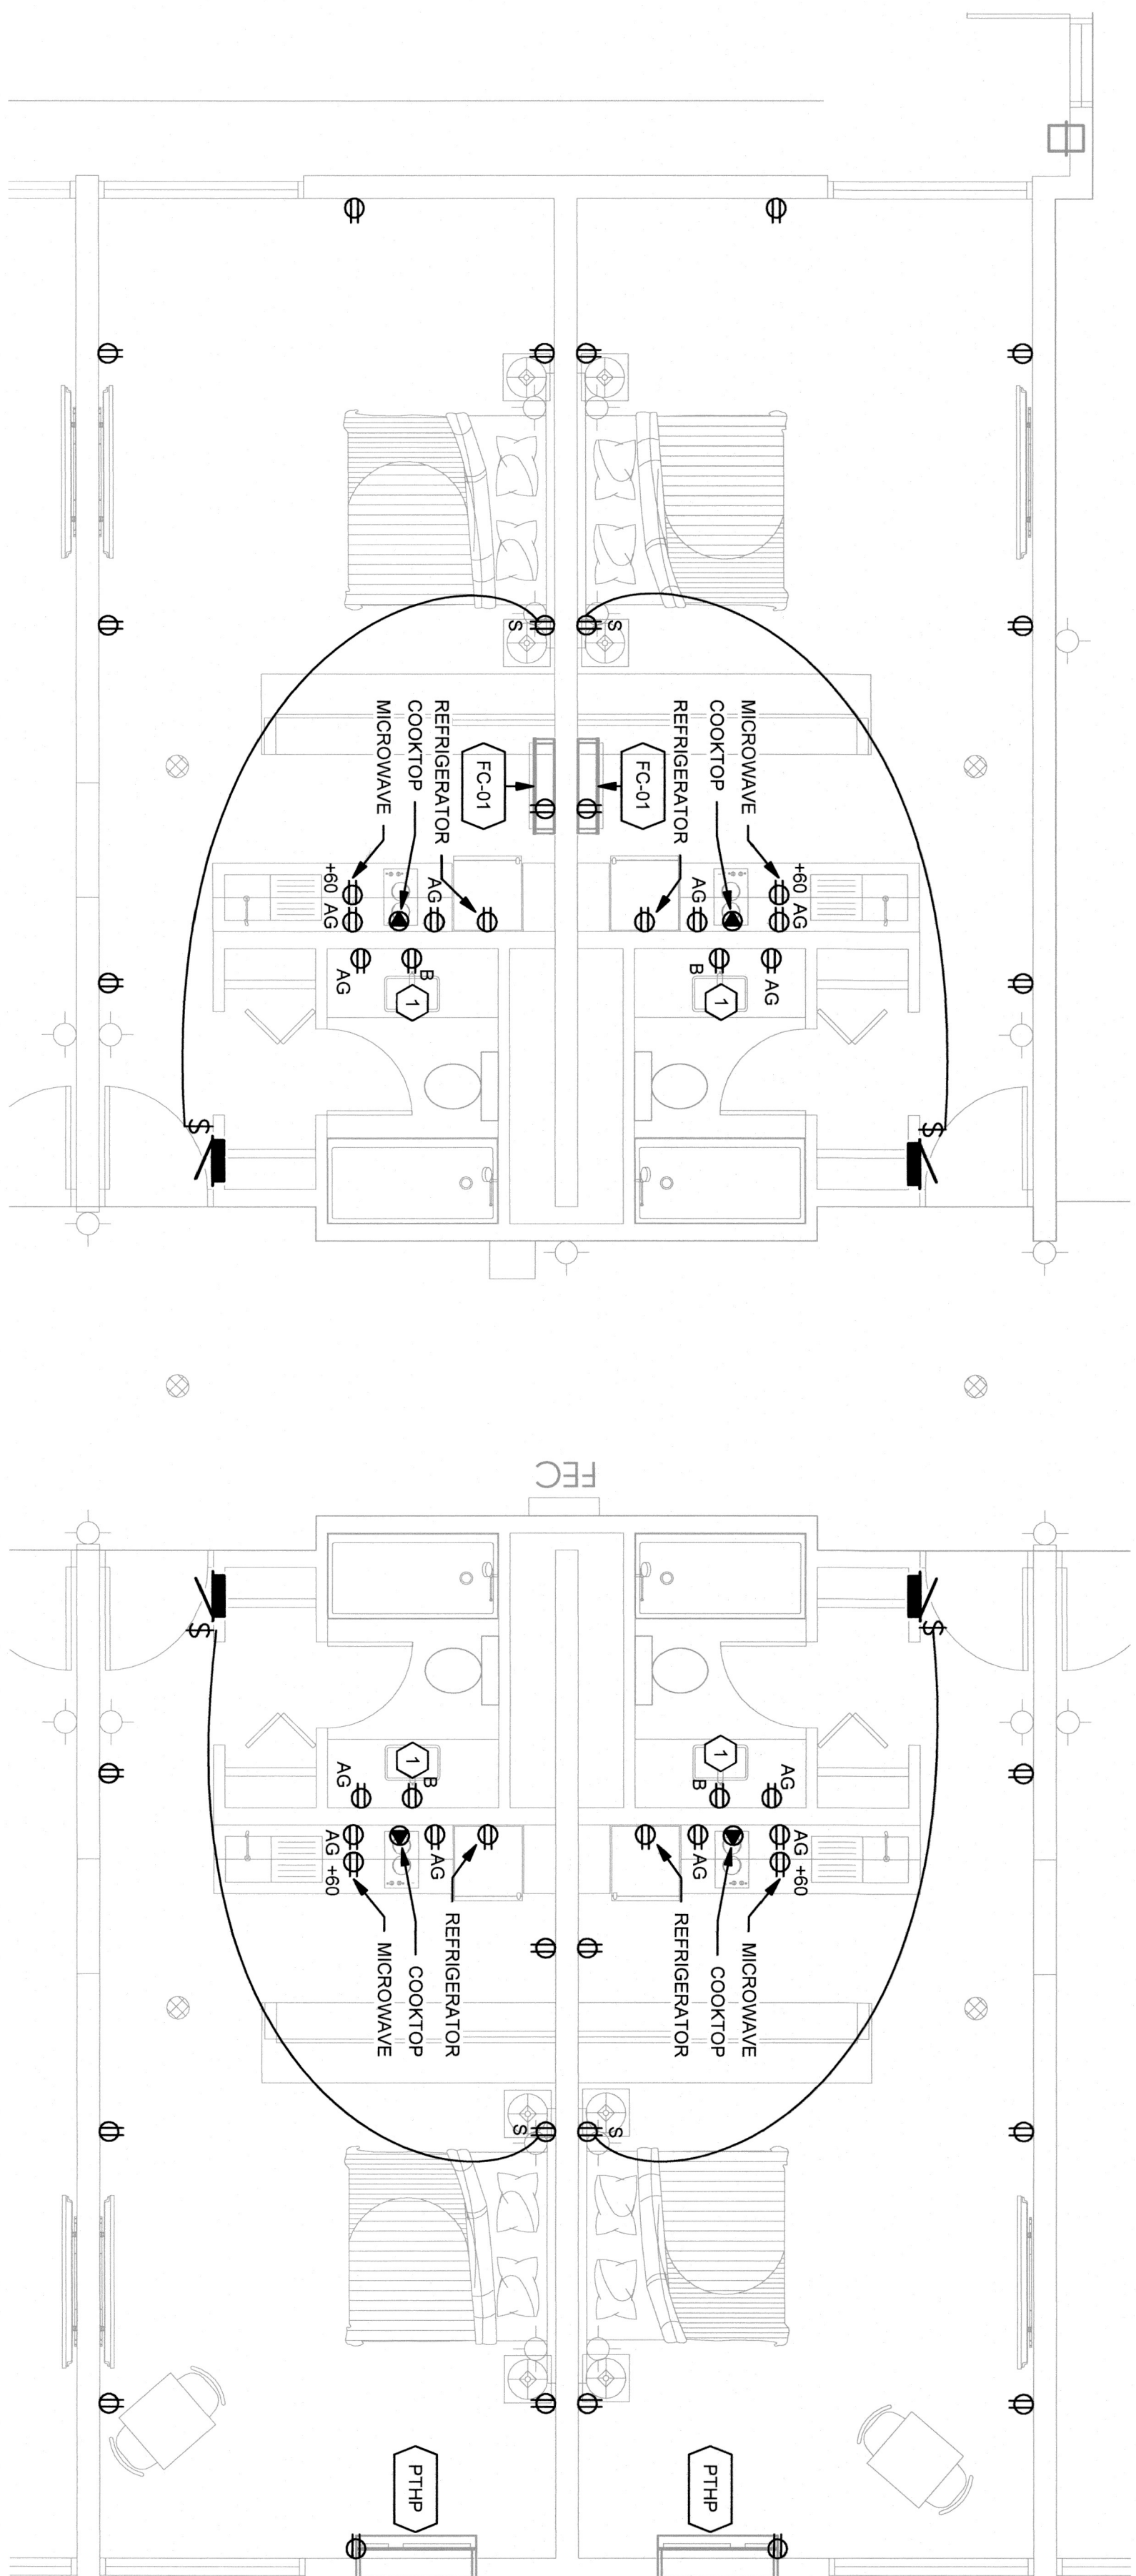

NOTE
ELECTRICAL CONTRACTOR MUST COMPLY WITH ALL
2017 NATIONAL ELECTRICAL / NEW MEXICO
ELECTRICAL / NEW MEXICO ADMINISTRATIVE CODES
ELECTRICAL SYSTEMS AND EQUIPMENT SHALL
COMPLY WITH THE 2018 COMMERCIAL ENERGY
CONSERVATION CODES FOR NEW MEXICO
NIMAC 14.7.9

SHEET TITLE
ENLARGED UNIT PLANS
- POWER

HAVEN LIVING
3009 W HISTORIC HWY 66
GALLUP, NM 87301

RECEIVED
AUG 28 2023
CITY OF GALLUP
PLANNING & DEVELOPMENT
BY: [Signature] TIME: 2:24 PM

DRAWN BY: KCL
CHECKED BY: MKO
JOB NO: 2022-1372
DATE: 03/31/2023
SHEET NUMBER:

E4.0

1 FLOOR PLAN TYPICAL UNITS - POWER

0 2 4 8
1/4" = 1'-0"



PROJECT 2022-1135
CONTACT KRISTINE LEAVEY
100 SW Main Street, Suite 1
Portland, OR 97204
TEL 503.382.2266
www.interfaceengineering.com



GENERAL SHEET NOTES

- A. PROVIDE NEW UNIT LIGHTING PER LIGHTING CONSULTANT. CIRCUIT NEW LIGHTING TO NEW UNIT LOAD CENTER.
- B. PROVIDE NEW LIGHTING CONTROLS IN EACH DWELLING UNIT.
- C. REFER TO SHEET EG. 1 FOR TYPICAL PANEL SCHEDULES.

HAVEN LIVING


3009 W HISTORIC HWY 66
GALLUP, NM 87301

RECEIVED
AUG 28 2023
CITY OF GALLUP
PLANNING & DEVELOPMENT
BY: JMT TIME: 3:26P


SHEET TITLE
ENLARGED ACCESSIBLE
UNIT PLANS - LIGHTING

REVISIONS
DRAWN BY
KCL
CHECKED BY
MKO
JOB NO.
2022-1372
DATE
03/31/2023
SHEET NUMBER

1 ENLARGED REFLECTED CEILING PLAN TYPE A UNIT - LIGHTING

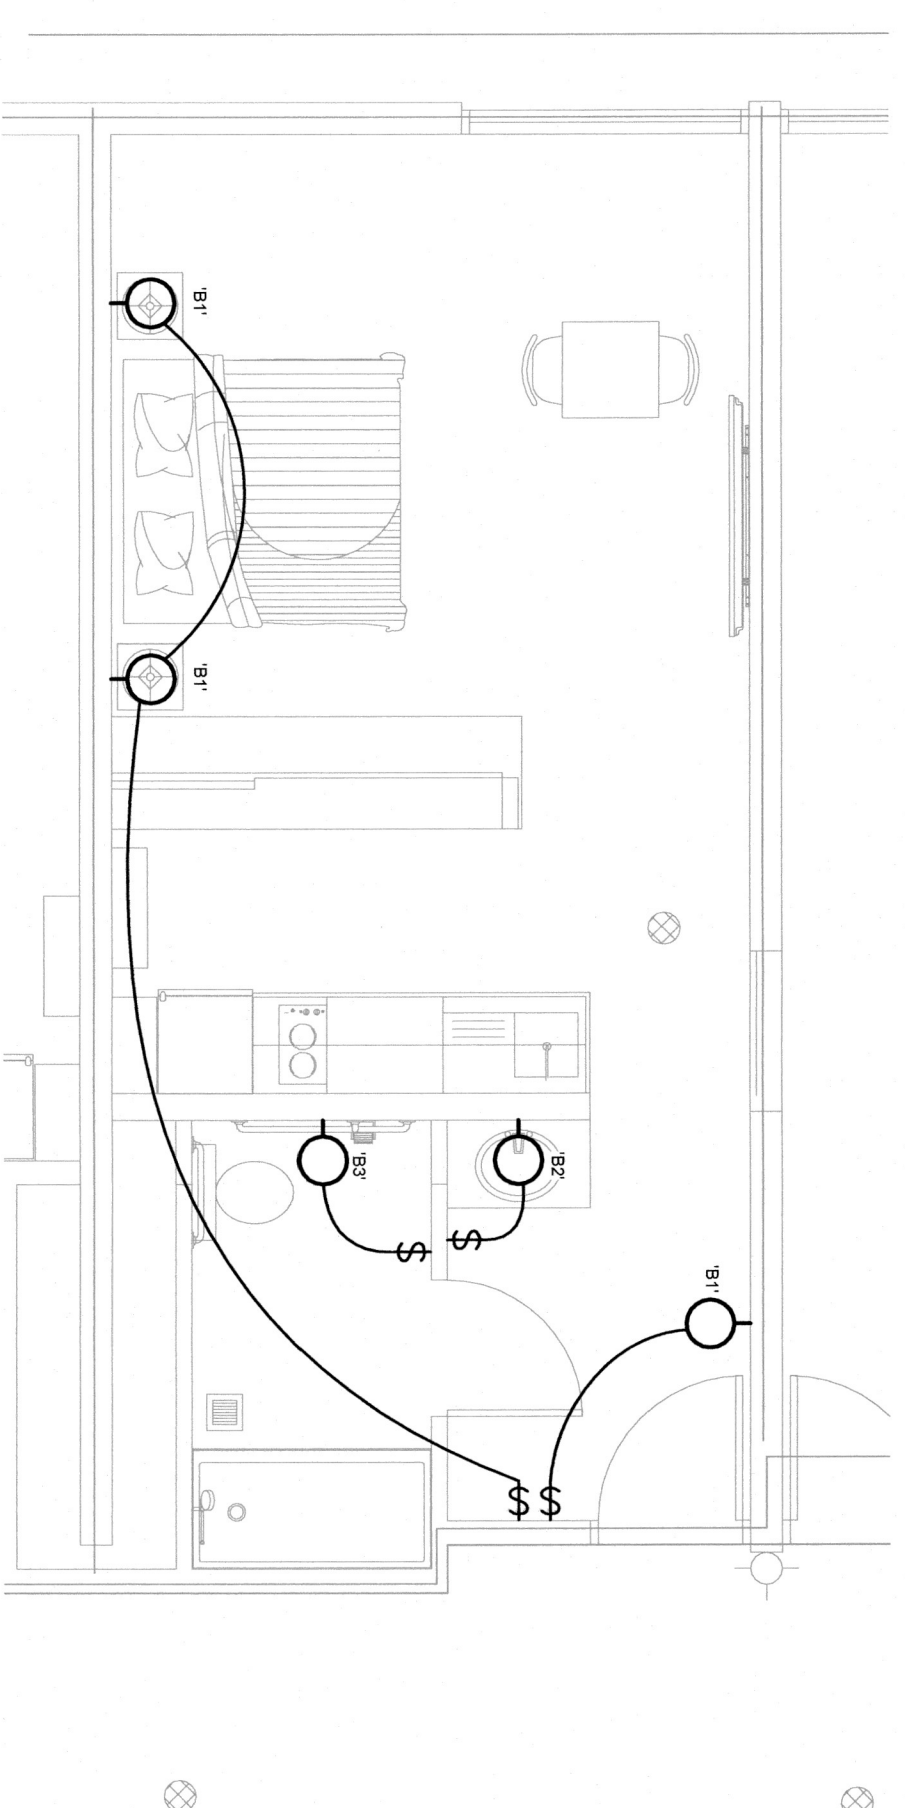

2 ENLARGED REFLECTED CEILING PLAN TYPE A UNIT - LIGHTING

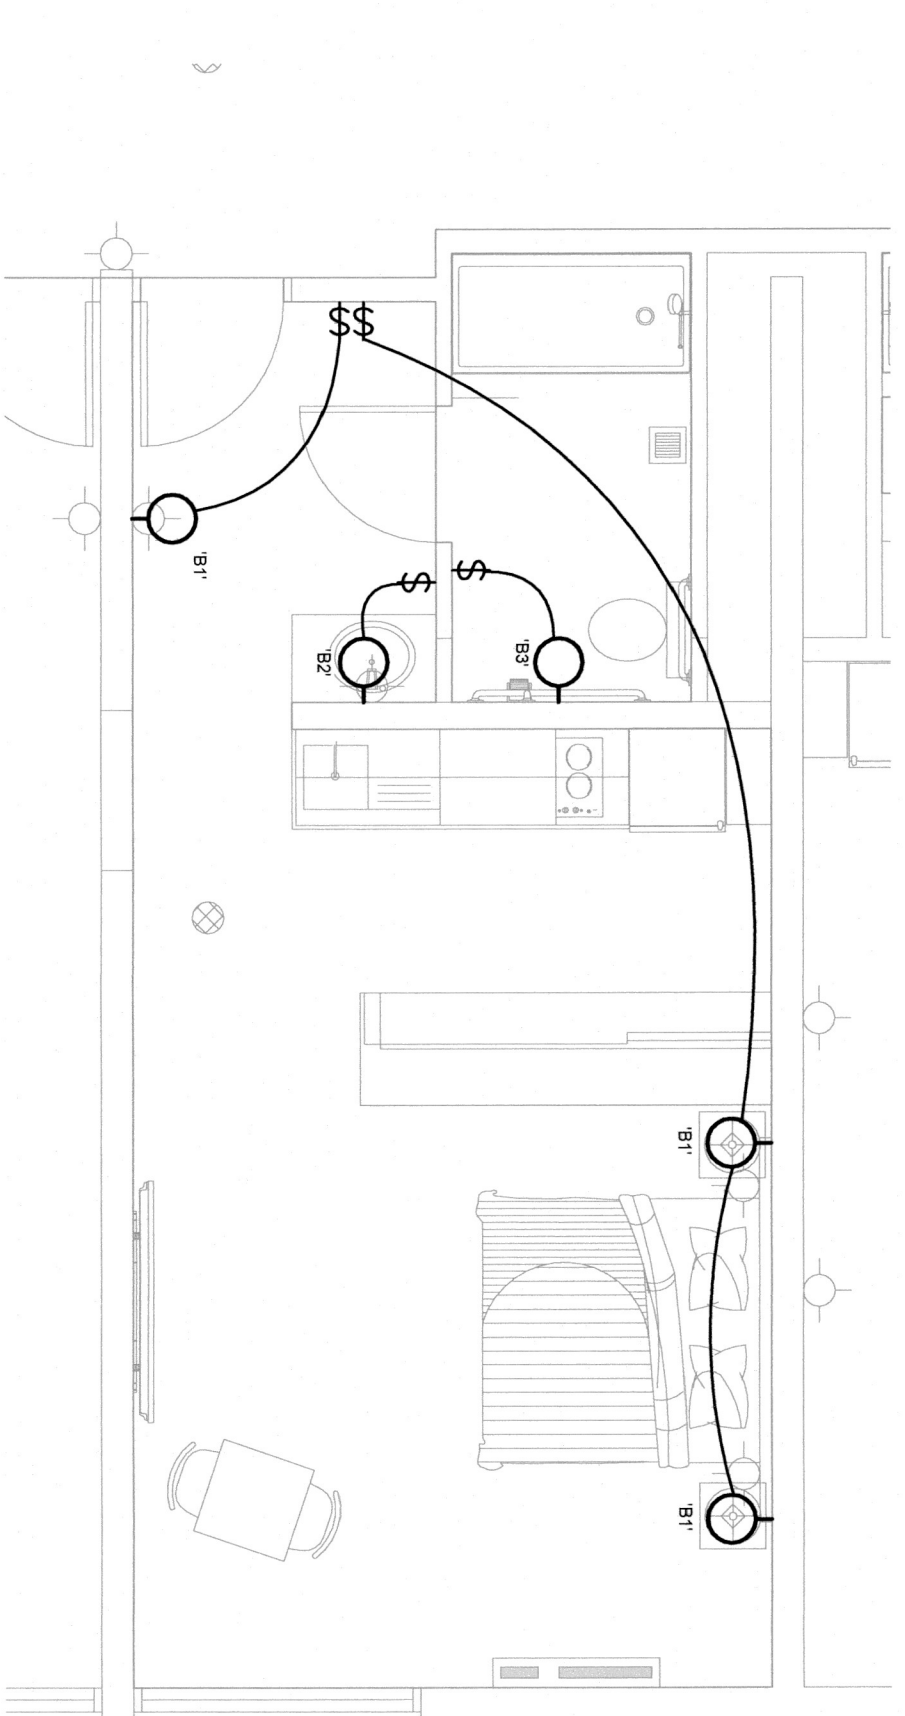

NOTE
ELECTRICAL CONTRACTOR MUST COMPLY WITH ALL
2017 NATIONAL ELECTRICAL / NEW MEXICO
ELECTRICAL / NEW MEXICO ADMINISTRATIVE CODES
&
ELECTRICAL SYSTEMS AND EQUIPMENT SHALL
COMPLY WITH THE 2018 COMMERCIAL ENERGY
CONSERVATION CODES FOR NEW MEXICO
NMAC 14.7.9

E4.3

GROUNDING ELECTRODE CONDUCTOR
FOR AC SYSTEMS

SIZE OF LARGEST SERVICE ENTRANCE CONDUCTOR OR EQUIVALENT AREA FOR PARALLEL CONDUCTORS (AWG/kcmil)	PER TABLE 250.66 N.E.C.
COPPER	ALUMINUM OR COPPER-CLAD
2 OR SMALLER	8
3 OR 4	10
5 OR 6	12
7 OR 8	16
9 OR 10	20
11 OR 12	25
13 OR 14	30
15 OR 16	35
17 OR 18	40
19 OR 20	50
21 OR 22	60
23 OR 24	70
25 OR 26	80
27 OR 28	95
29 OR 30	110
31 OR 32	125
33 OR 34	150
35 OR 36	175
37 OR 38	200
39 OR 40	250
41 OR 42	300
931 OR 932	22550
933 OR 934	

[illegible]

Panel 1, 2S

1020094 3 Jm, 4 W, 400k Bus with Main Unit, 50k Surface Mount, 2 Parallel

2022-1732

Line	Item Description	Unit	Quantity	Material	Labor	Subtotal	Tax	Total	Notes
1	UNIT-NORTH	1002	4.833 DL	UNIT-NORTH					
2	UNIT-NORTH	1002	4.833 DL	UNIT-NORTH					
3	UNIT-NORTH	1002	4.833 DL	UNIT-NORTH					
4	UNIT-NORTH	1002	3.969 DL	UNIT-NORTH					
5	UNIT-NORTH	1002	3.969 DL	UNIT-NORTH					
6	UNIT-NORTH	1002	3.969 DL	UNIT-NORTH					
7	UNIT-NORTH	1002	4.833 DL	UNIT-NORTH					
8	UNIT-NORTH	1002	4.833 DL	UNIT-NORTH					
9	UNIT-NORTH	1002	4.833 DL	UNIT-NORTH					
10	UNIT-NORTH	1002	4.833 DL	UNIT-NORTH					
11	UNIT-NORTH	1002	4.833 DL	UNIT-NORTH					
12	UNIT-NORTH	1002	4.833 DL	UNIT-NORTH					
13	UNIT-NORTH	1002	3.969 DL	UNIT-NORTH					
14	UNIT-NORTH	1002	3.969 DL	UNIT-NORTH					
15	UNIT-NORTH	1002	3.969 DL	UNIT-NORTH					
16	UNIT-NORTH	1002	3.969 DL	UNIT-NORTH					
17	UNIT-NORTH	1002	3.969 DL	UNIT-NORTH					
18	UNIT-NORTH	1002	3.969 DL	UNIT-NORTH					
19	UNIT-NORTH	1002	4.833 DL	UNIT-NORTH					
20	UNIT-NORTH	1002	4.833 DL	UNIT-NORTH					
21	UNIT-NORTH	1002	4.833 DL	UNIT-NORTH					
22	UNIT-NORTH	1002	3.969 DL	UNIT-NORTH					
23	UNIT-NORTH	1002	3.969 DL	UNIT-NORTH					
24	UNIT-NORTH	1002	4.833 DL	UNIT-NORTH					
25	UNIT-NORTH	1002	4.833 DL	UNIT-NORTH					
26	UNIT-NORTH	1002	3.969 DL	UNIT-NORTH					
27	UNIT-NORTH	1002	3.969 DL	UNIT-NORTH					
28	UNIT-NORTH	1002	3.969 DL	UNIT-NORTH					
29	UNIT-NORTH	1002	3.969 DL	UNIT-NORTH					
30	UNIT-NORTH	1002	3.969 DL	UNIT-NORTH					
31	UNIT-NORTH	1002	4.833 DL	UNIT-NORTH					
32	UNIT-NORTH	1002	4.833 DL	UNIT-NORTH					
181									

[illegible]



**INTERFACE
ENGINEERING**

PHOTO: JEFFREY
CONTACT: GREGG LEAVENS
302 SANVALE STREET, SUITE 1650
CITY CENTER
TEL: 503.382.2266
www.interfaceengineering.com

ACTIVE
PREFERRED MEMBER
NATIONAL ASSOCIATION
OF ARCHITECTS

SEAL OF THE
NATIONAL ASSOCIATION
OF ARCHITECTS
12063-7


 Original signed by Jane Bennett
 Date: 02/02/02 12
 063 63 71 0737

NOTE <u>ELECTRICAL CONTRACTOR MUST COMPLY WITH ALL 2017 NATIONAL ELECTRICAL / NEW MEXICO ELECTRICAL / NEW MEXICO ADMINISTRATIVE CODES</u> <u>ELECTRICAL SYSTEMS & EQUIPMENT SHALL COMPLY WITH THE 2018 COMMERCIAL ENERGY CONSERVATION CODES FOR NEW MEXICO</u>	
--	--

[illegible]

RECEIVED
AUG 28 2023
CITY OF GALLUP
PLANNING & DEVELOPMENT
BY TIME 5:20 PM

SHEET TITLE
SCHEDULES -
HAVEN LIVING
3009 W HISTORIC HWY
GALLUP, NM 87301

[illegible]